PRELIMINARY PLAT
OF
RUNGER'S THIRD ADDITION
TO
SHELDON, IOWA

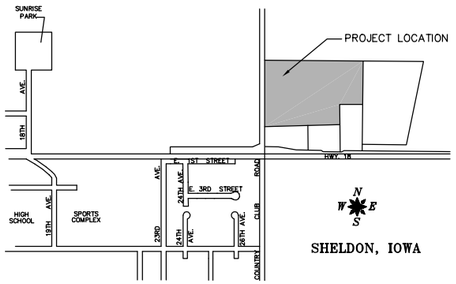

VICINITY SKETCH
NO SCALE

OWNER/SUBDIVIDER
SHELDON CHAMBER & DEVELOPMENT CORP.
P.O. BOX 276, 416 9TH STREET
SHELDON, IOWA 51201

ENGINEER/SURVEYOR
SCHLOTFELDT ENGINEERING, INC.
650 12TH STREET S.W. P.O. BOX 806
LEMARS, IOWA

ZONING
EXISTING ZONING
LIGHT INDUSTRIAL

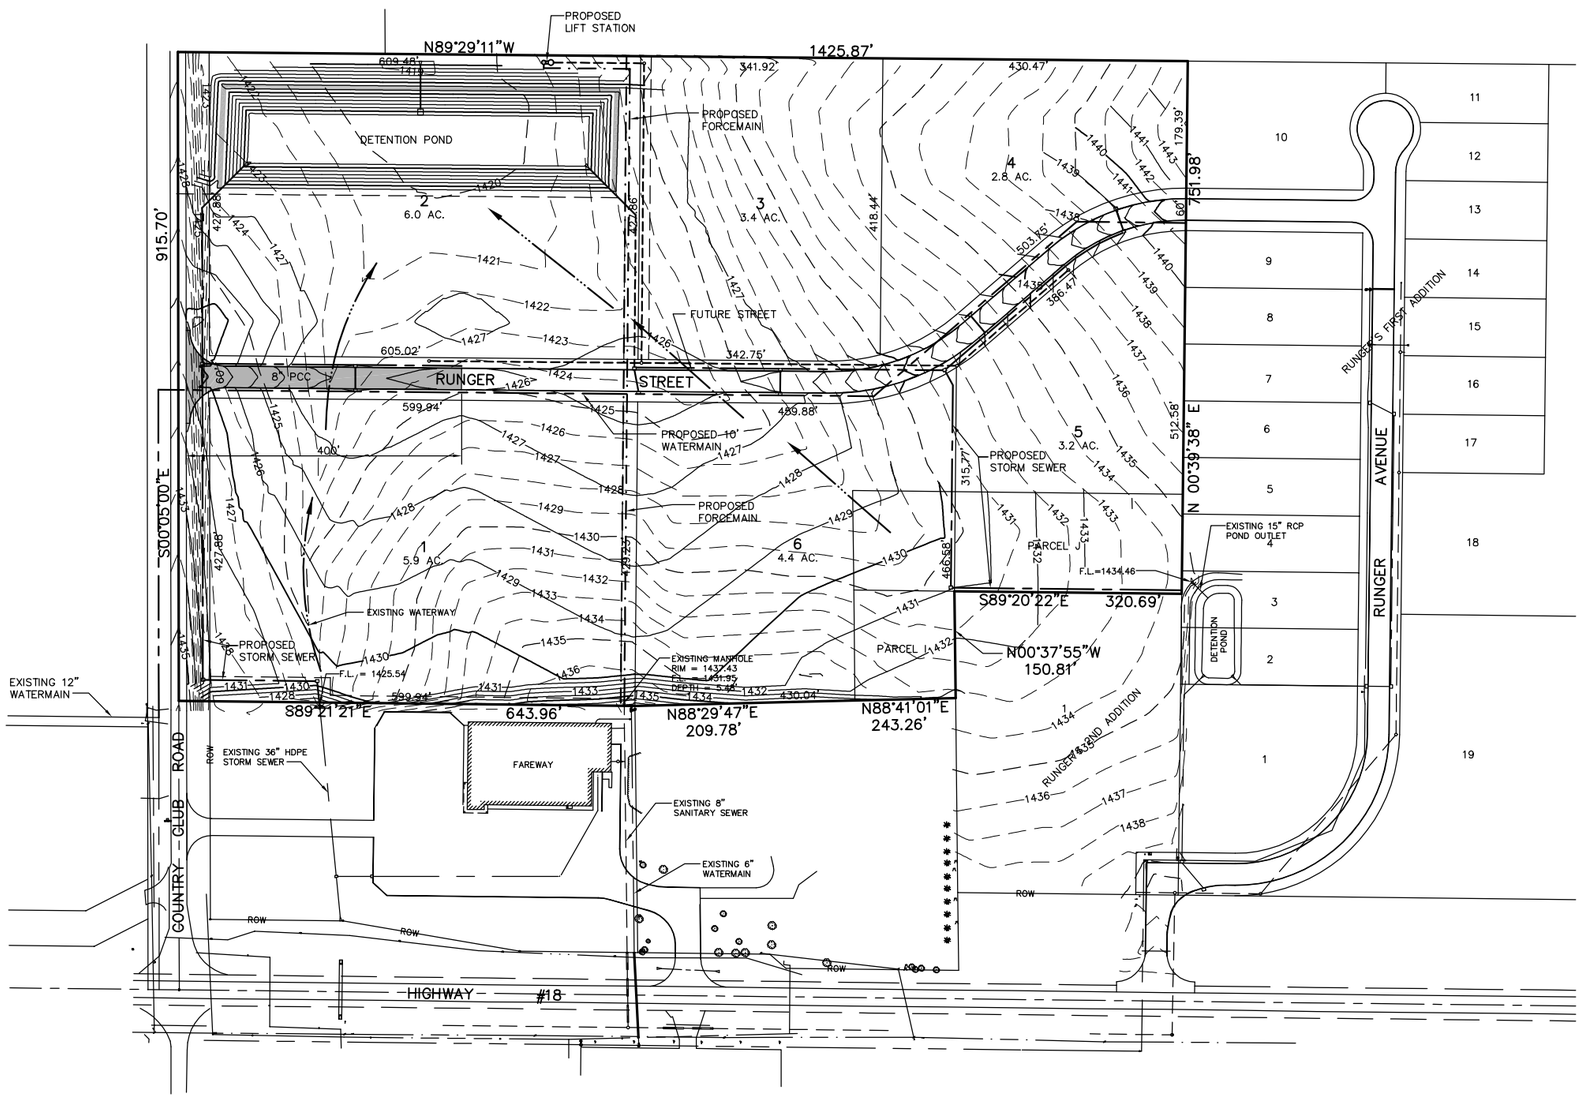

SCALE: 1" = 100'
DATE: ?-??-??

LEGEND
- GOVT. CORNER
- WOOD FENCE
- TREES
- TELEPHONE PEDESTAL
- EXISTING MANHOLE
- PROPOSED MANHOLE
- PROPOSED FIRE HYDRANT
- PROPOSED INLET
- PROPOSED STORM SEWER
- PROPOSED WATER MAIN
- PROPOSED SANITARY SEWER